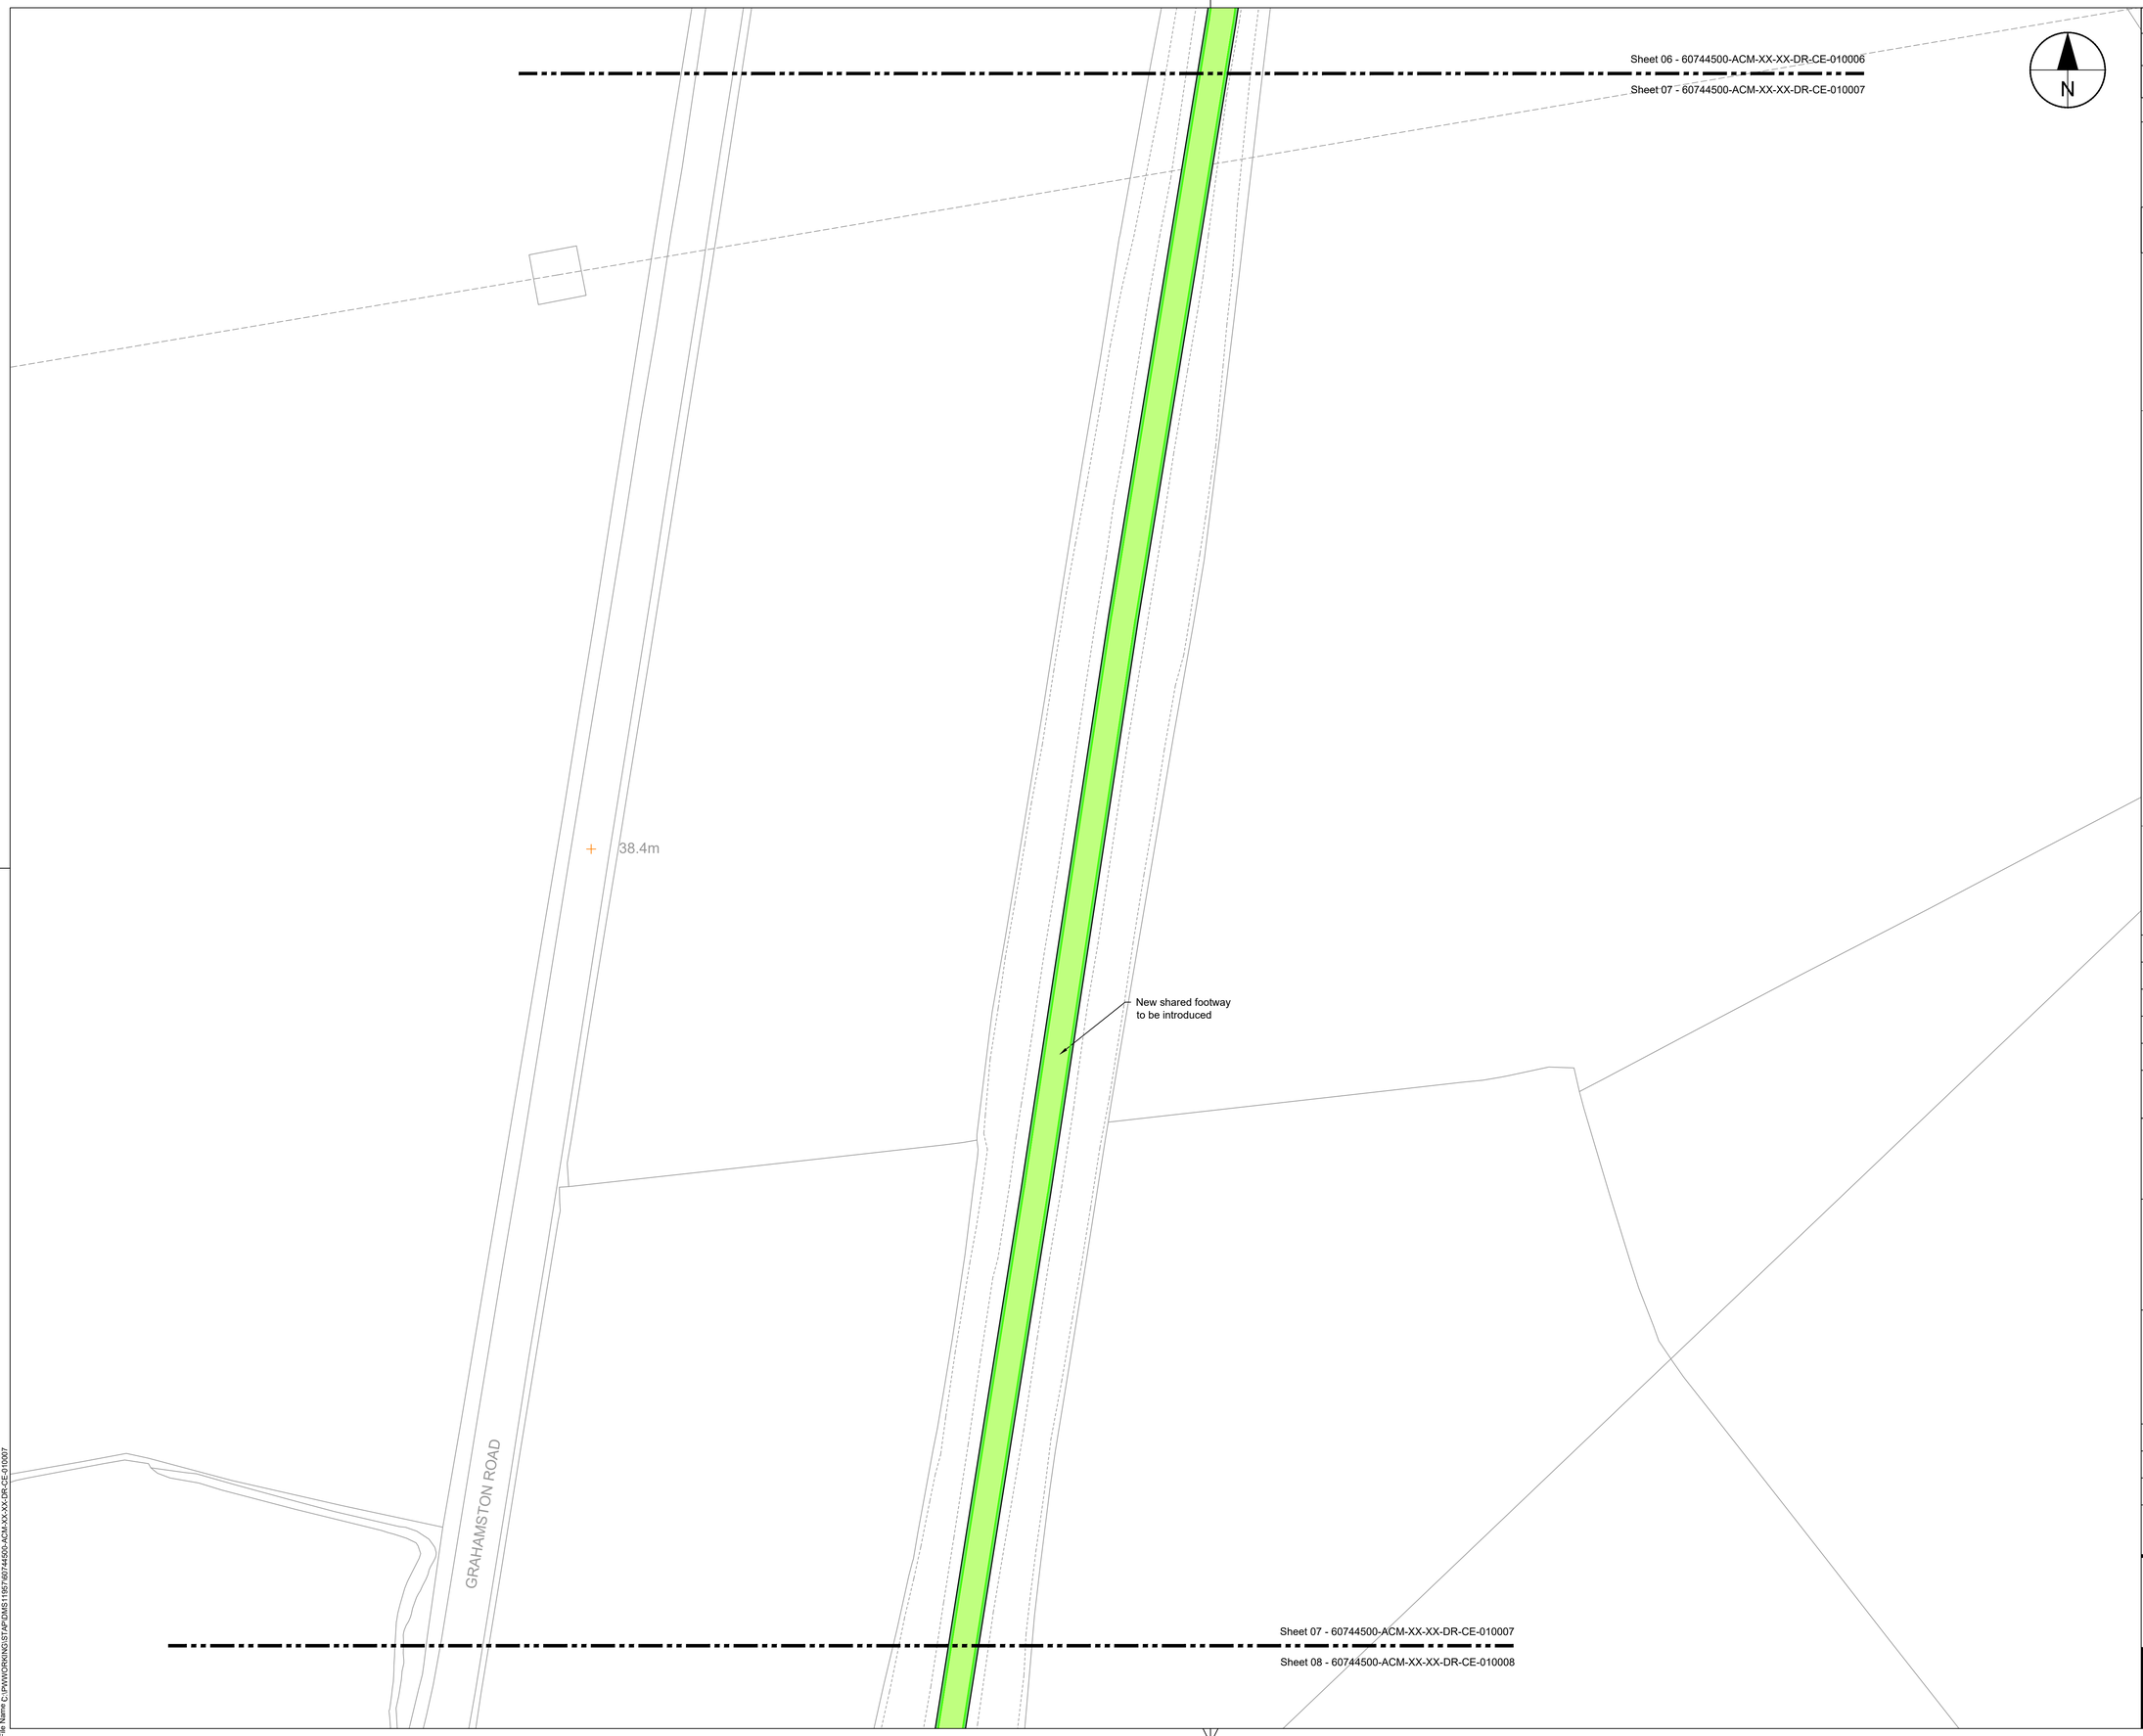


SAFETY, HEALTH AND ENVIRONMENTAL INFORMATION BOX

IT IS ASSUMED THAT ALL WORKS ON THIS DRAWING WILL BE CARRIED OUT BY A COMPETENT CONTRACTOR WORKING, WHERE APPROPRIATE, TO AN APPROPRIATE METHOD STATEMENT.

THIS DRAWING IS TO BE USED ONLY FOR THE PURPOSE OF ISSUE THAT IT WAS ISSUED FOR AND IS SUBJECT TO AMENDMENT.

EXCEPTIONAL RISKS RELATING TO THE WORKS ASSOCIATED WITH THIS DRAWING ARE IDENTIFIED BELOW.

FOR MAINTENANCE / OPERATION / DECOMMISSIONING AND DEMOLITION RISKS SEE PROJECT HEALTH AND SAFETY FILE.

**NOTES**

0105 GENERAL ARRANGEMENT

KEY

- EXISTING KERB / EDGING
- PROPOSED ROAD KERB
- PROPOSED CYCLE ROUTE EDGE
- PROPERTY BOUNDARY
- PROPOSED ROAD MARKINGS
- PROPOSED DEVELOPMENT
- FOOTWAY / SPLITTER ISLAND
- RAISED TABLE
- SHARED USE SURFACING
- SEGREGATED CYCLE FACILITY
- PARKING BAY MODIFICATION
- CARRIAGEWAY

0 12.5 25 m

1:500

| REVISION DETAILS | By / App | Date | Suffix |
|---|---|---|---|
| ISSUED FOR COMMENT | MS / SS | 28/03/25 | P01 |
| Preferred Option | LG / LG | 03/09/26 | P02 |

Purpose of issue

Suitable for authorisation

Client

Renfrewshire Council

Project Title

Paisley to Barrhead Link

Drawing Title

General Arrangement
Sheet 07

| Designed | Drawn | Reviewed | Verified | Approved | Date |
|---|---|---|---|---|---|
| LG | LG | FB | LG | | 03/09/26 |

| Internal Project No. | Suitability |
|---|---|
| 60744500 | S4 |
| **Scale @ A1** | **Volume** |
| 1:500 | No subdivision is applicable |

THIS DOCUMENT HAS BEEN PREPARED PURSUANT TO AND SUBJECT TO THE TERMS OF AECOM'S APPOINTMENT BY ITS CLIENT. AECOM ACCEPTS NO LIABILITY FOR ANY USE OF THIS DOCUMENT OTHER THAN BY ITS ORIGINAL CLIENT OR FOLLOWING AECOM'S EXPRESS AGREEMENT TO SUCH USE, AND ONLY FOR THE PURPOSES FOR WHICH IT WAS PREPARED AND PROVIDED.

AECOM
177 Bothwell Street
Glasgow
G2 7ER
Tel:0141 202 0500
www.aecom.com

AECOM

Drawing Number

| Project | Originator | Volume | | | Rev |
|---|---|---|---|---|---|
| 60744500 | -ACM | -XX | - | | P02 |
| XX | -DR | -CE | -010 | 007 | |
| Location | Type | Role | MCHW | Number | |

Plot Date: 04 September 2026 11:14:41
File Name: C:\PrvWORKING\S1P2\DMS1195\60744500\ACM-XX-XX-DR-CE-010007