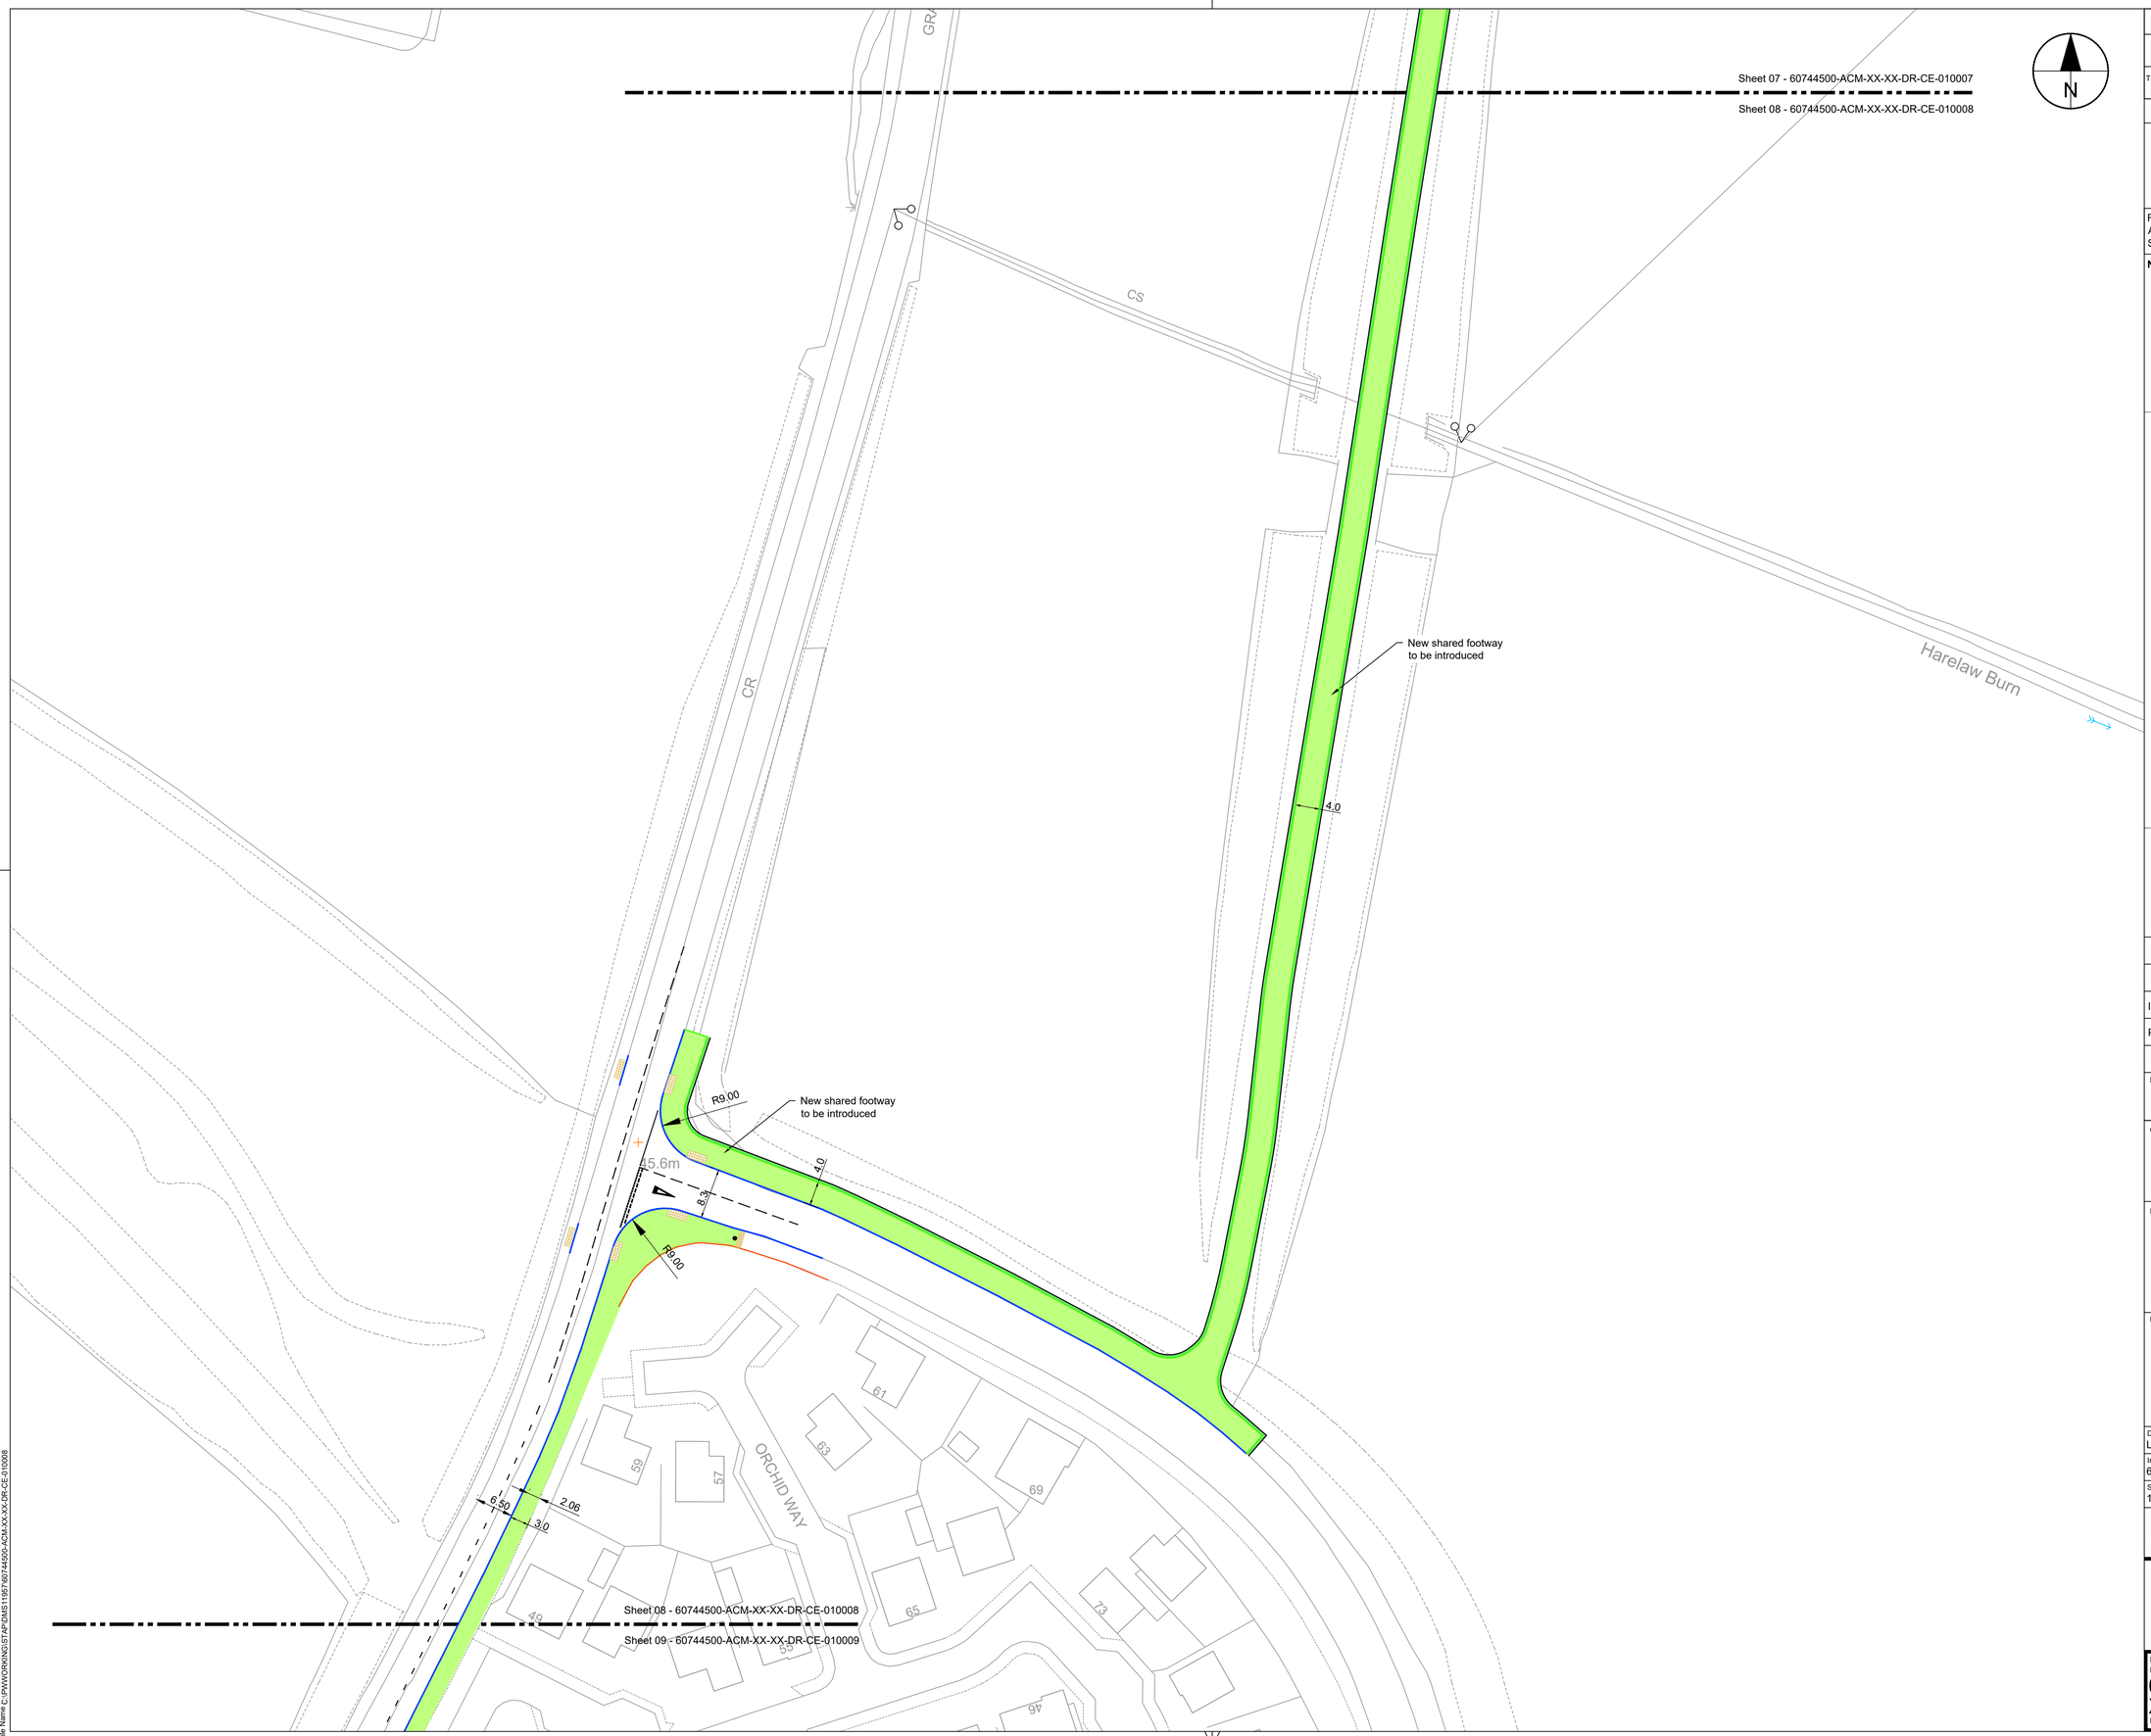

SAFETY, HEALTH AND ENVIRONMENTAL INFORMATION BOX

IT IS ASSUMED THAT ALL WORKS ON THIS DRAWING WILL BE CARRIED OUT BY A COMPETENT CONTRACTOR WORKING, WHERE APPROPRIATE, TO AN APPROPRIATE METHOD STATEMENT.

THIS DRAWING IS TO BE USED ONLY FOR THE PURPOSE OF ISSUE THAT IT WAS ISSUED FOR AND IS SUBJECT TO AMENDMENT.

EXCEPTIONAL RISKS RELATING TO THE WORKS ASSOCIATED WITH THIS DRAWING ARE IDENTIFIED BELOW.

FOR MAINTENANCE / OPERATION / DECOMMISSIONING AND DEMOLITION RISKS SEE PROJECT HEALTH AND SAFETY FILE.

NOTES

0105 GENERAL ARRANGEMENT

KEY

- EXISTING KERB / EDGING
- PROPOSED ROAD KERB
- PROPOSED CYCLE ROUTE EDGE
- PROPERTY BOUNDARY
- PROPOSED ROAD MARKINGS
- PROPOSED DEVELOPMENT
- FOOTWAY / SPLITTER ISLAND
- RAISED TABLE
- SHARED USE SURFACING
- SEGREGATED CYCLE FACILITY
- PARKING BAY MODIFICATION
- CARRIAGEWAY

0 12.5 25 m

1:500

REVISION DETAILS	By / App	Date	Suffix
ISSUED FOR COMMENT	MS / SS	28/03/25	P01
Preferred Option	LG / LG	03/09/26	P02

Purpose of issue

Suitable for authorisation

Client

Renfrewshire Council

Project Title

Paisley to Barrhead Link

Drawing Title

General Arrangement
Sheet 08

Designed	Drawn	Reviewed	Verified	Approved	Date
LG	LG	FB	LG		03/09/26

Internal Project No.	Suitability
60744500	S4
Scale @ A1	**Volume**
1:500	No subdivision is applicable

THIS DOCUMENT HAS BEEN PREPARED PURSUANT TO AND SUBJECT TO THE TERMS OF AECOM'S APPOINTMENT BY ITS CLIENT. AECOM ACCEPTS NO LIABILITY FOR ANY USE OF THIS DOCUMENT OTHER THAN BY ITS ORIGINAL CLIENT OR FOLLOWING AECOM'S EXPRESS AGREEMENT TO SUCH USE, AND ONLY FOR THE PURPOSES FOR WHICH IT WAS PREPARED AND PROVIDED.

AECOM
177 Bothwell Street
Glasgow
G2 7ER
Tel:0141 202 0500
www.aecom.com

AECOM

Drawing Number

Project	Originator	Volume	Rev
60744500	-ACM	-XX -	P02
XX -DR	-CE	-010 008	
Location / Type	Role	MCHW / Number	

Plot Date : 04 September 2026 11:13:41
File Name: C:\PWWORKING\STAP\DMS11957\60744500-ACM-XX-XX-DR-CE-010008